Certificate of Survey

Part of Outlot 4, Harbor Addition to the Village of Grand Marais, Cook County, Minnesota. Recorded as Doc. #103855

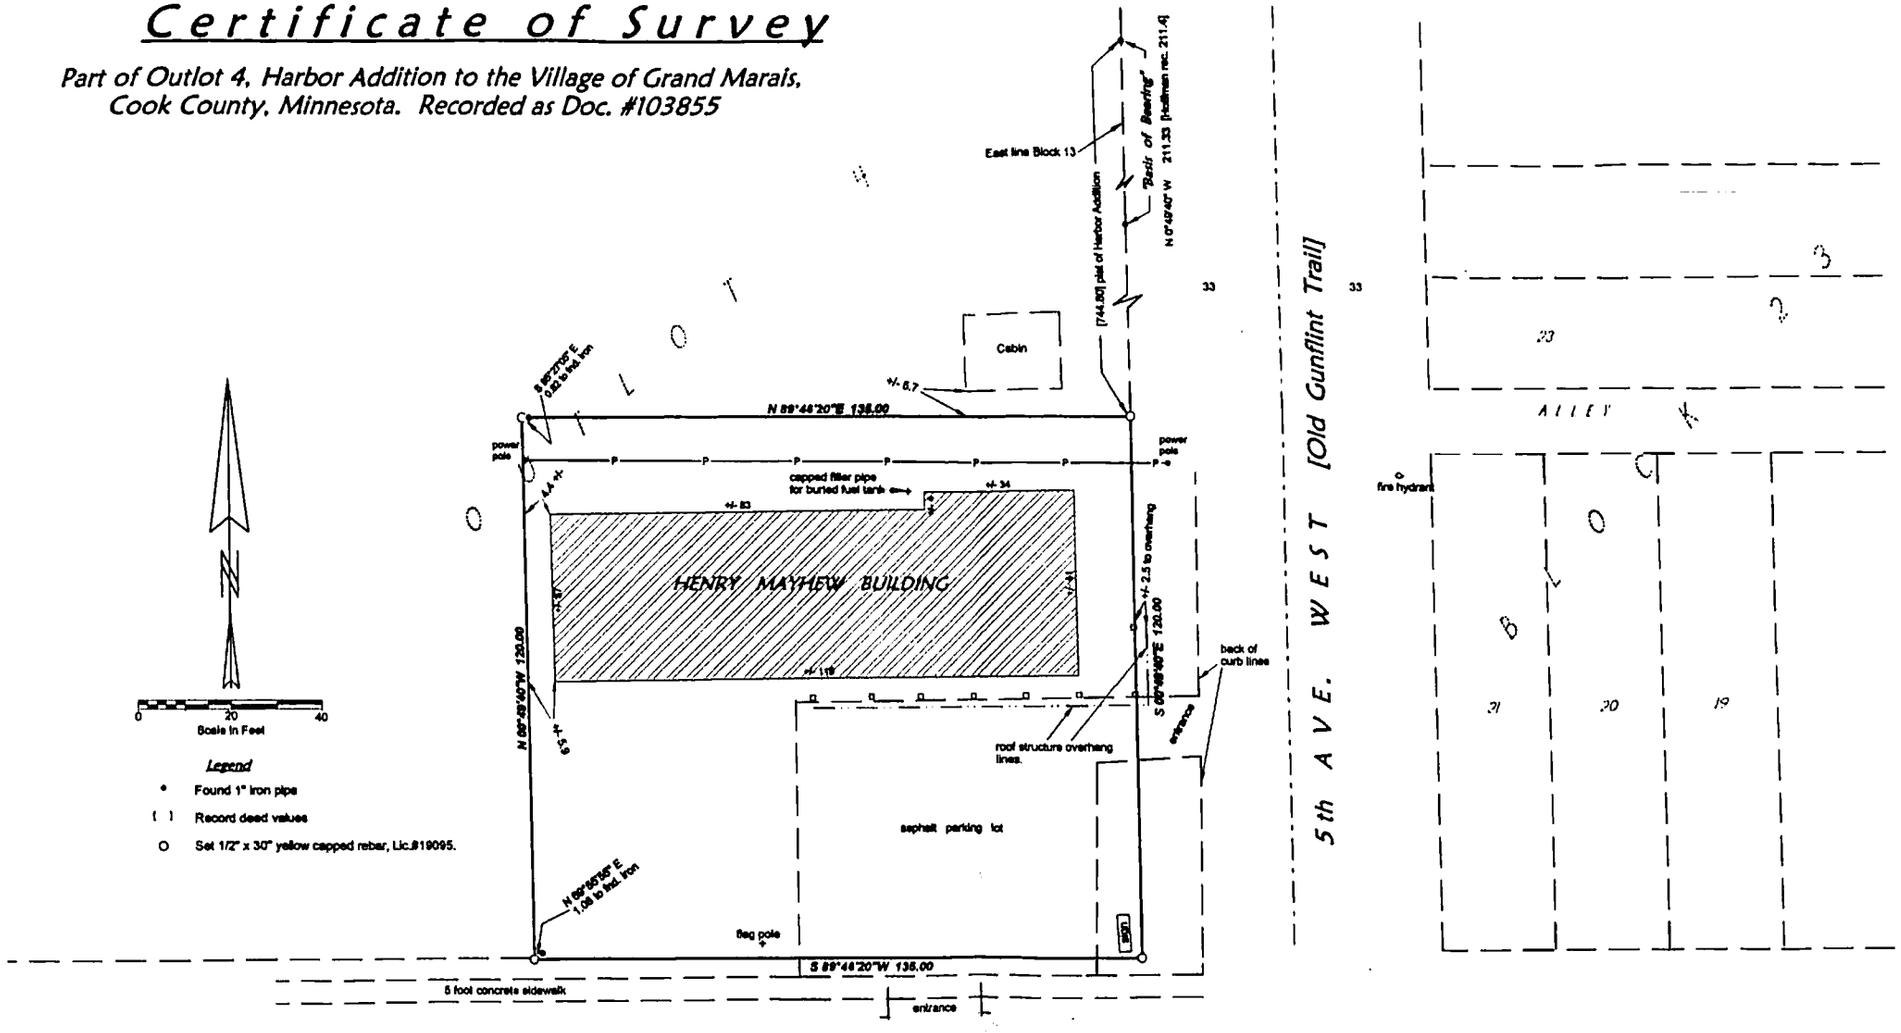

I hereby certify that this survey was prepared by me or under my direct supervision and that I am a duly licensed Land Surveyor under the Laws of the State of Minnesota.

Jeffrey K. Brett, Lic.#19095 — Date: Aug. 11, 2006

MINNESOTA HWY. #61

PK nail on blue path

BRETT LAND SURVEYING
P.O. Box 868, Grand Marais, MINNESOTA 55604
(218) 387-1701

Prepared for: John Gorski /Sue Hakes

SCALE 1 inch = 20 feet	DRAWN JB CHKD. JKB	BOOK 39 PAGE 46
DATE Aug 8, 2006	DISC FILE: GORSKI.DAT	W.O. No. 861